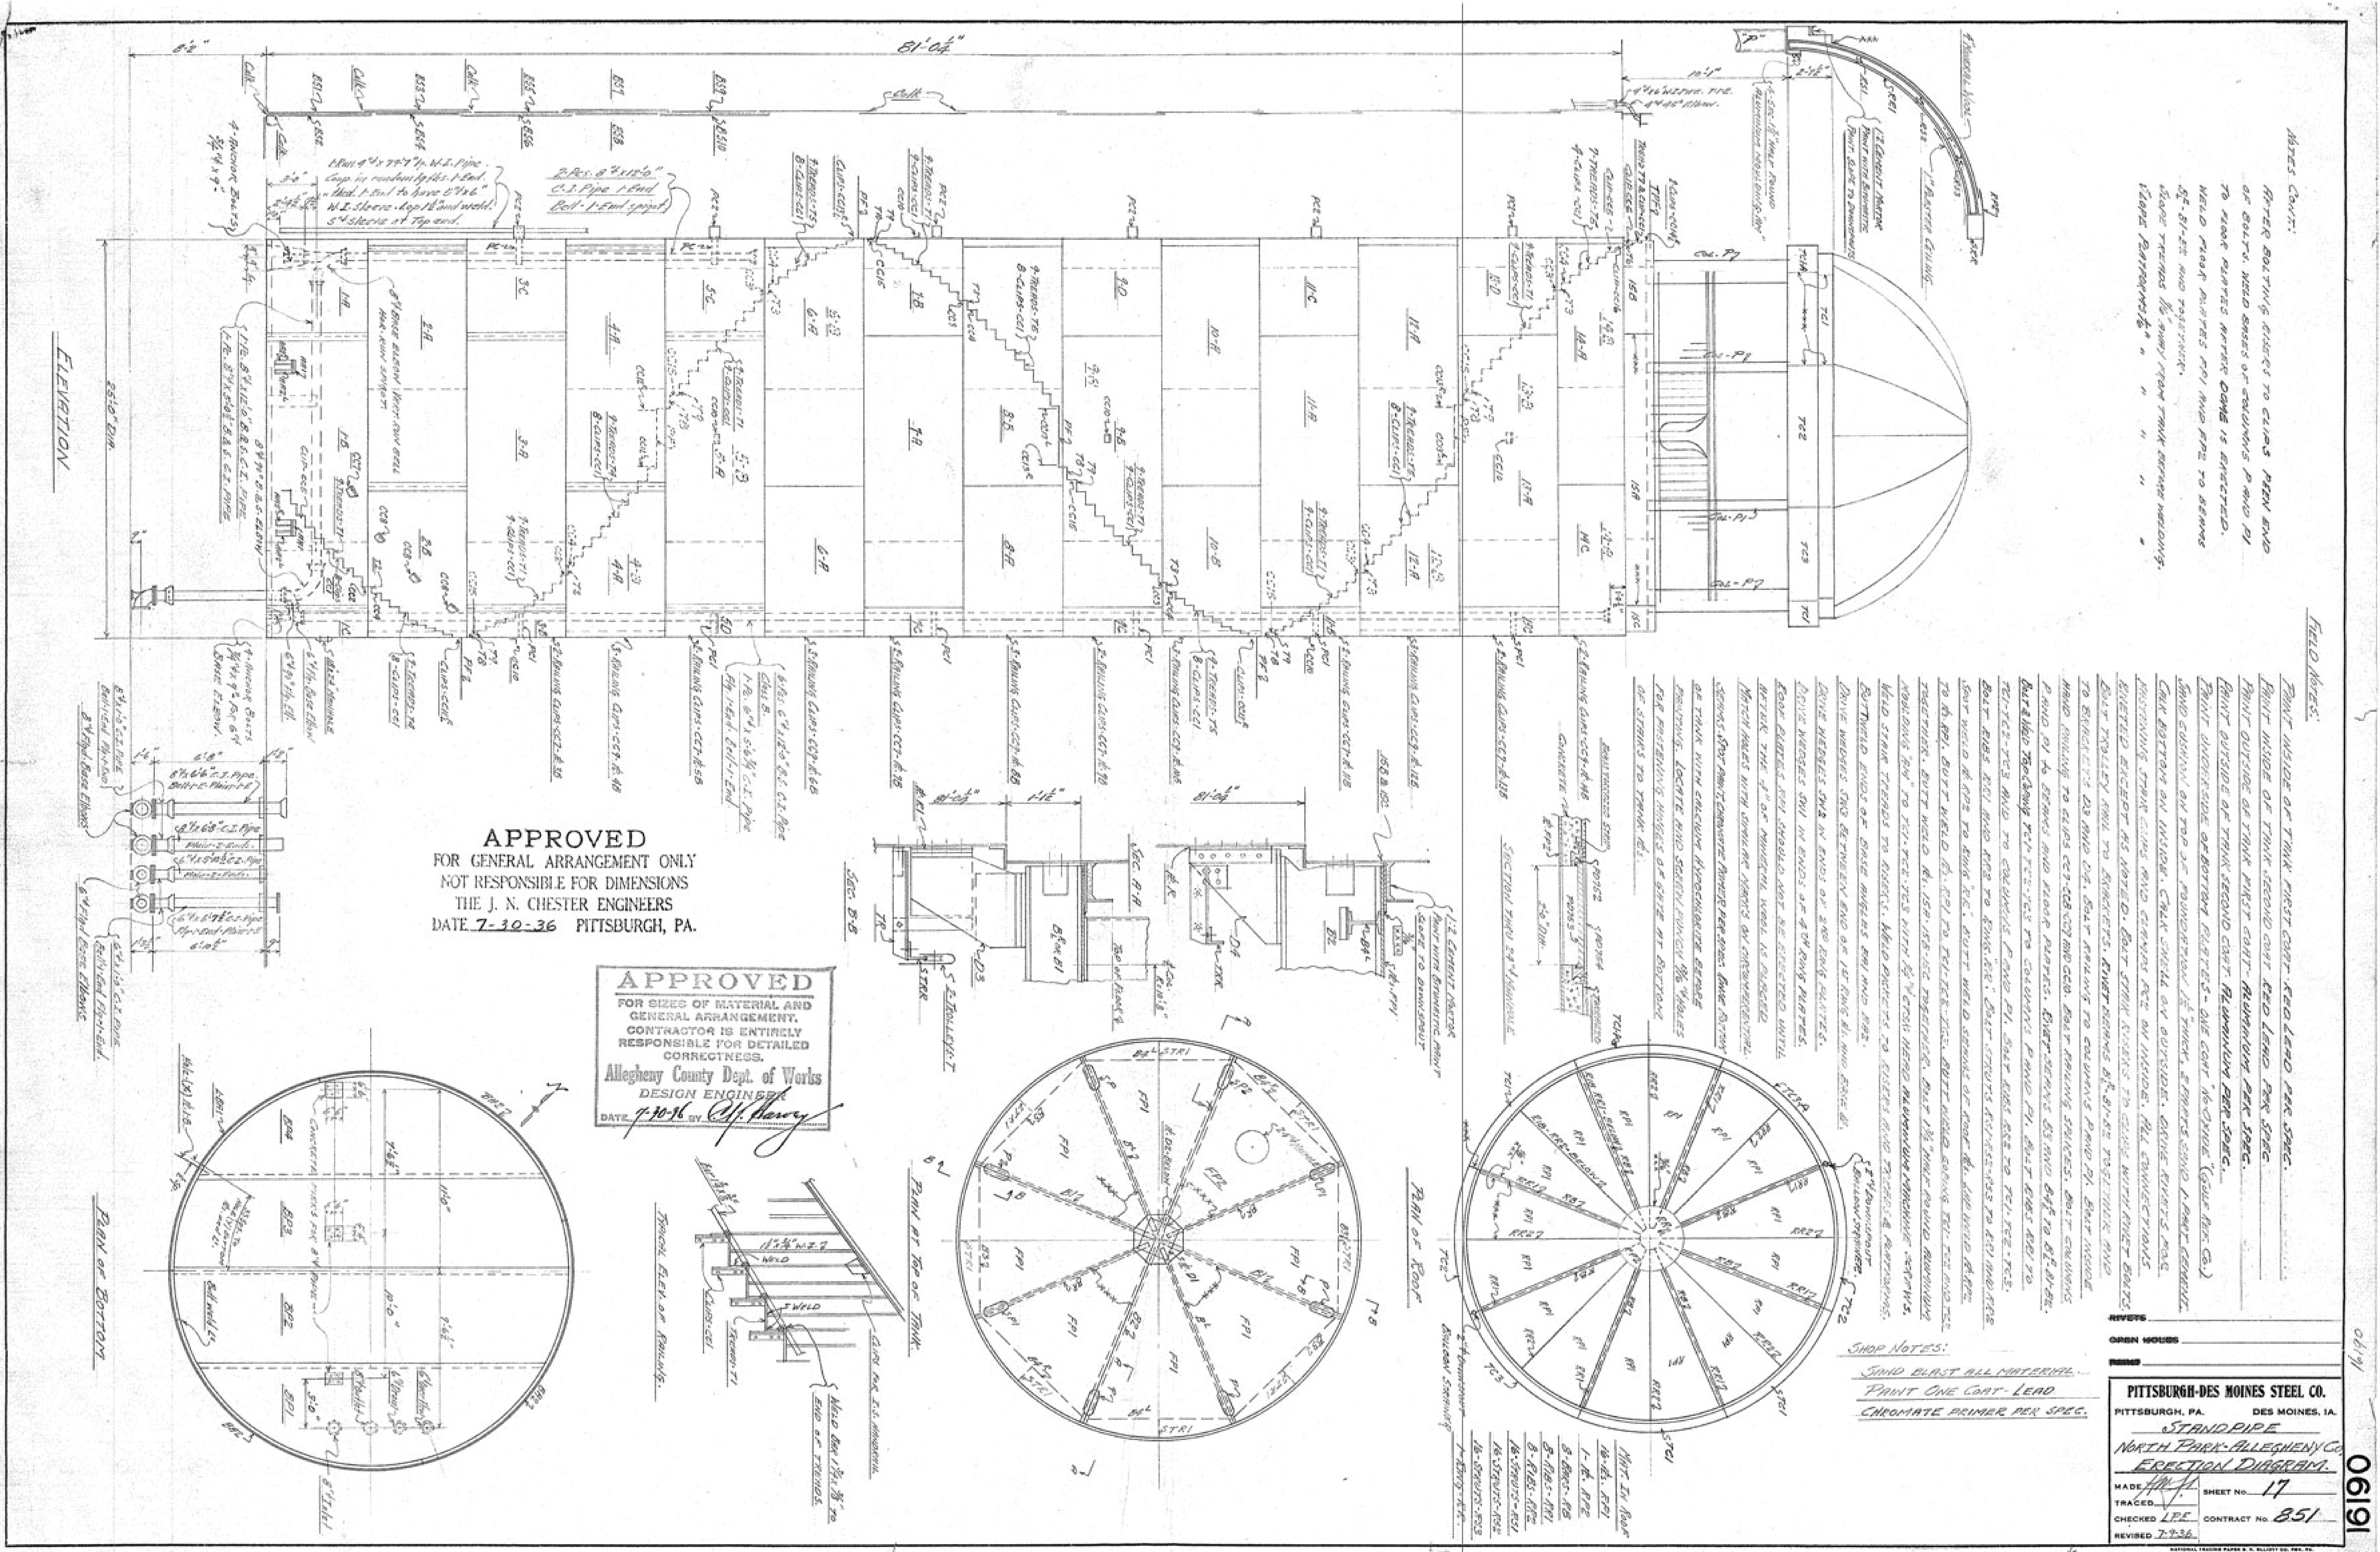

APPROVED
FOR GENERAL ARRANGEMENT ONLY
NOT RESPONSIBLE FOR DIMENSIONS
THE J. N. CHESTER ENGINEERS
DATE 7-30-36 PITTSBURGH, PA.

APPROVED
FOR SIZES OF MATERIAL AND GENERAL ARRANGEMENT.
CONTRACTOR IS ENTIRELY RESPONSIBLE FOR DETAILED CORRECTNESS.
Allegheny County Dept. of Works
DESIGN ENGINEER
DATE 7-30-36 BY C.H. Harvey

SHOP NOTES:
SAND BLAST ALL MATERIAL.
PAINT ONE COAT - LEAD CHROMATE PRIMER PER SPEC.

RIVETS
OPEN HOLES
REAMS

PITTSBURGH-DES MOINES STEEL CO.
PITTSBURGH, PA. DES MOINES, IA.
STANDPIPE
NORTH PARK - ALLEGHENY CO.
ERECTION DIAGRAM.
MADE H.W.H. SHEET No. 17
TRACED
CHECKED L.P.E. CONTRACT No. 851
REVISED 7-9-36

16190